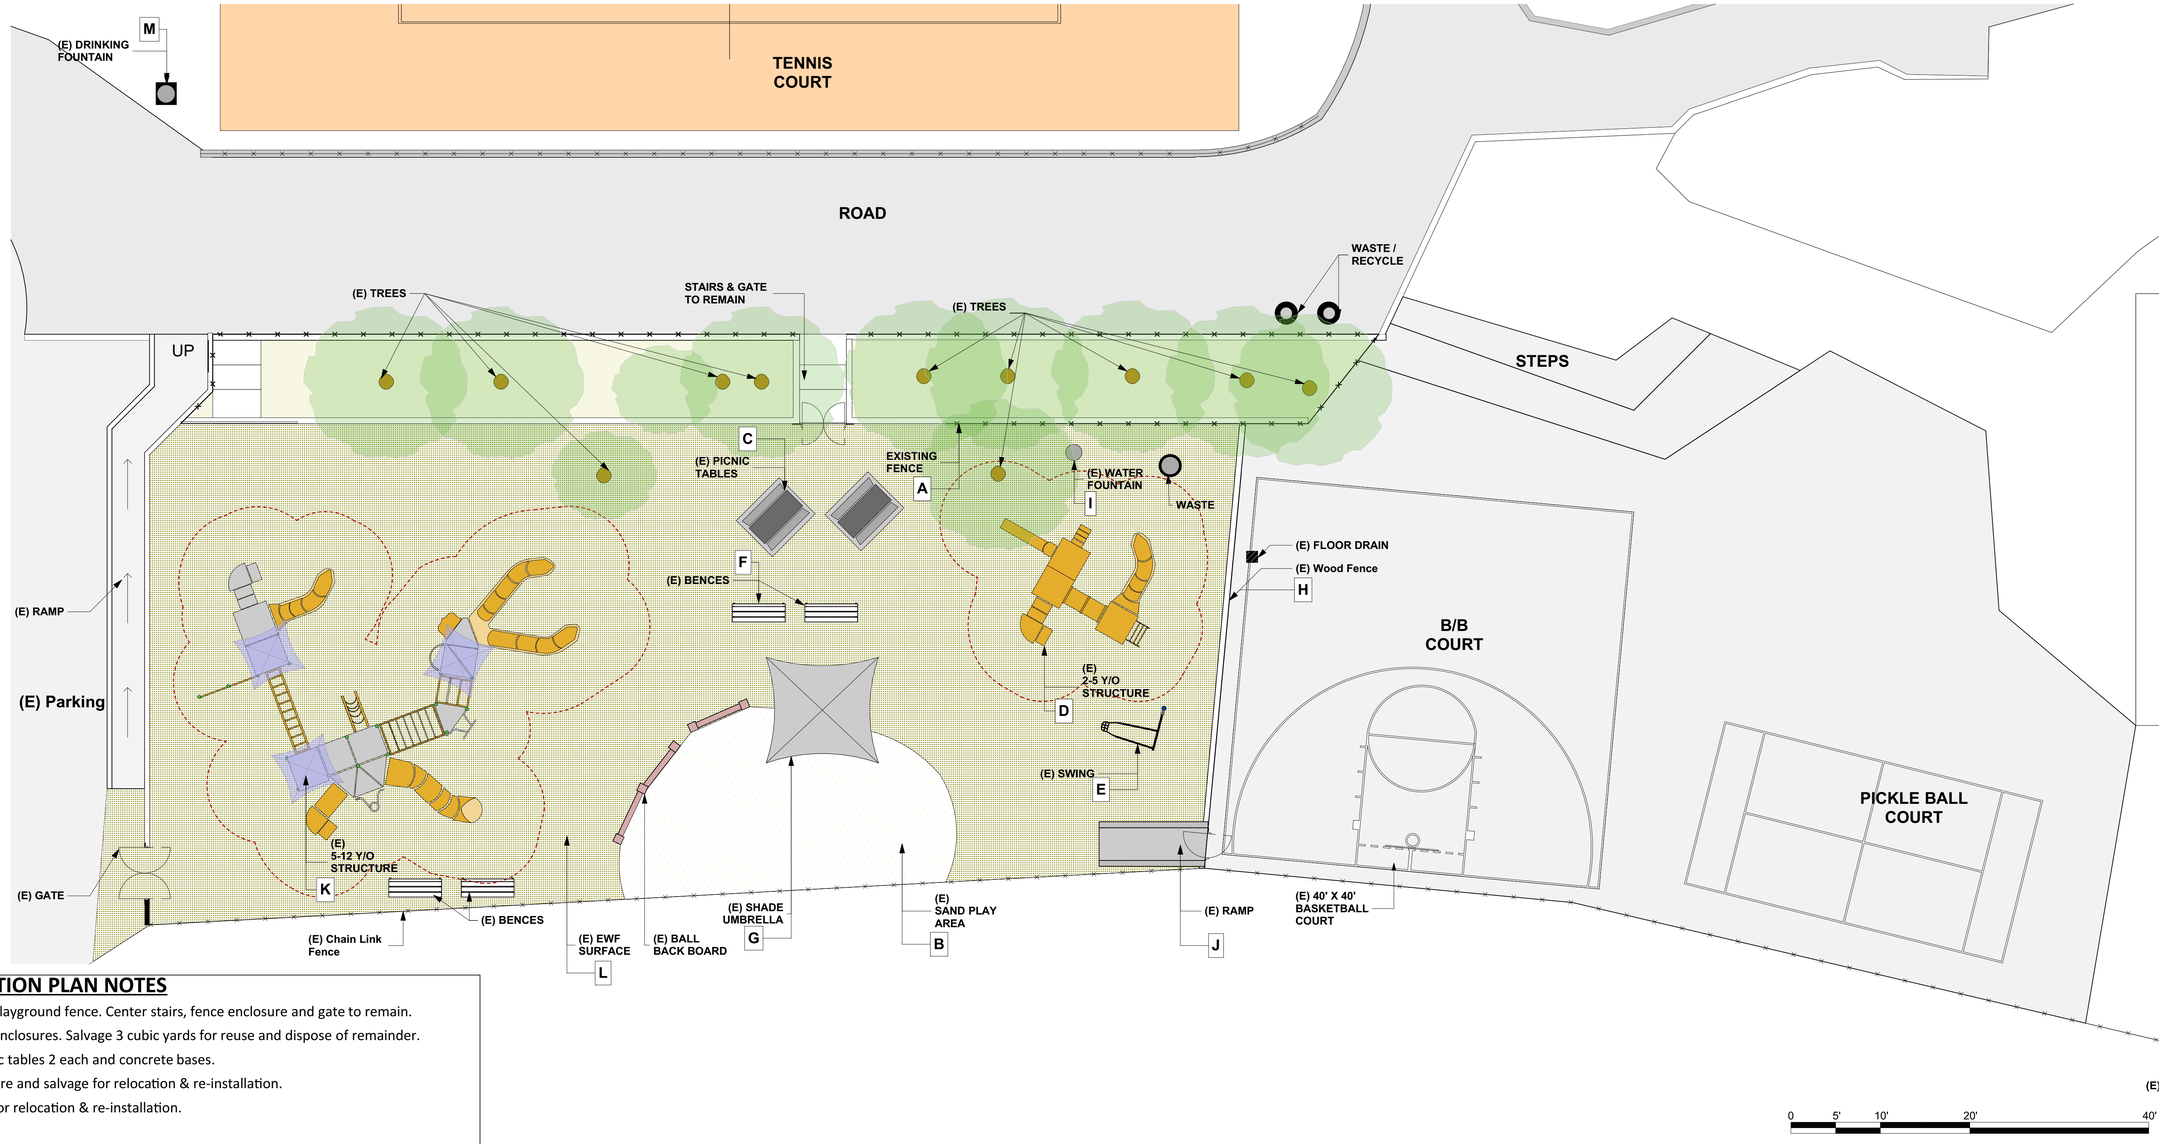

HIGHLANDS PARK DEMOLITION PLAN NOTES

A - Remove / Dispose existing interior playground fence. Center stairs, fence enclosure and gate to remain.

B - Remove sand and any borders and enclosures. Salvage 3 cubic yards for reuse and dispose of remainder.

C - Remove / Dispose of concrete picnic tables 2 each and concrete bases.

D -Remove LSI Play Shaper Play Structure and salvage for relocation & re-installation.

E - Remove LSI Tot Swing and salvage for relocation & re-installation.

F - Save Benches for relocation.

G - Remove / Salvage Shade Umbrella for relocation.

H - Remove / Dispose the divider fence between play area and basketball court. Wood support posts to remain in place Cut so 8" remain above the asphalt court paving.

I - Remove / Dispose of existing water fountain. Water supply pipe to be protected and remain for use with new fountain.

J - Remove / Dispose of access ramp and base material to play area sub-grade level.

K - Play Structure to remain in place and be protected.

L - Remove EWF in work areas and stockpile for reuse.

M - Remove (E) drinking fountain. Protect water supply for new Jug Filler Fountain.

EXISTING CONDITIONS / DEMOLITION PLAN

COMMUNITY PLAYGROUNDS Inc.

Highlands Recreation Center, Lexington Avenue

SAN MATEO , CA.

SCALE:1/8"=1'-0"
April 16 2022